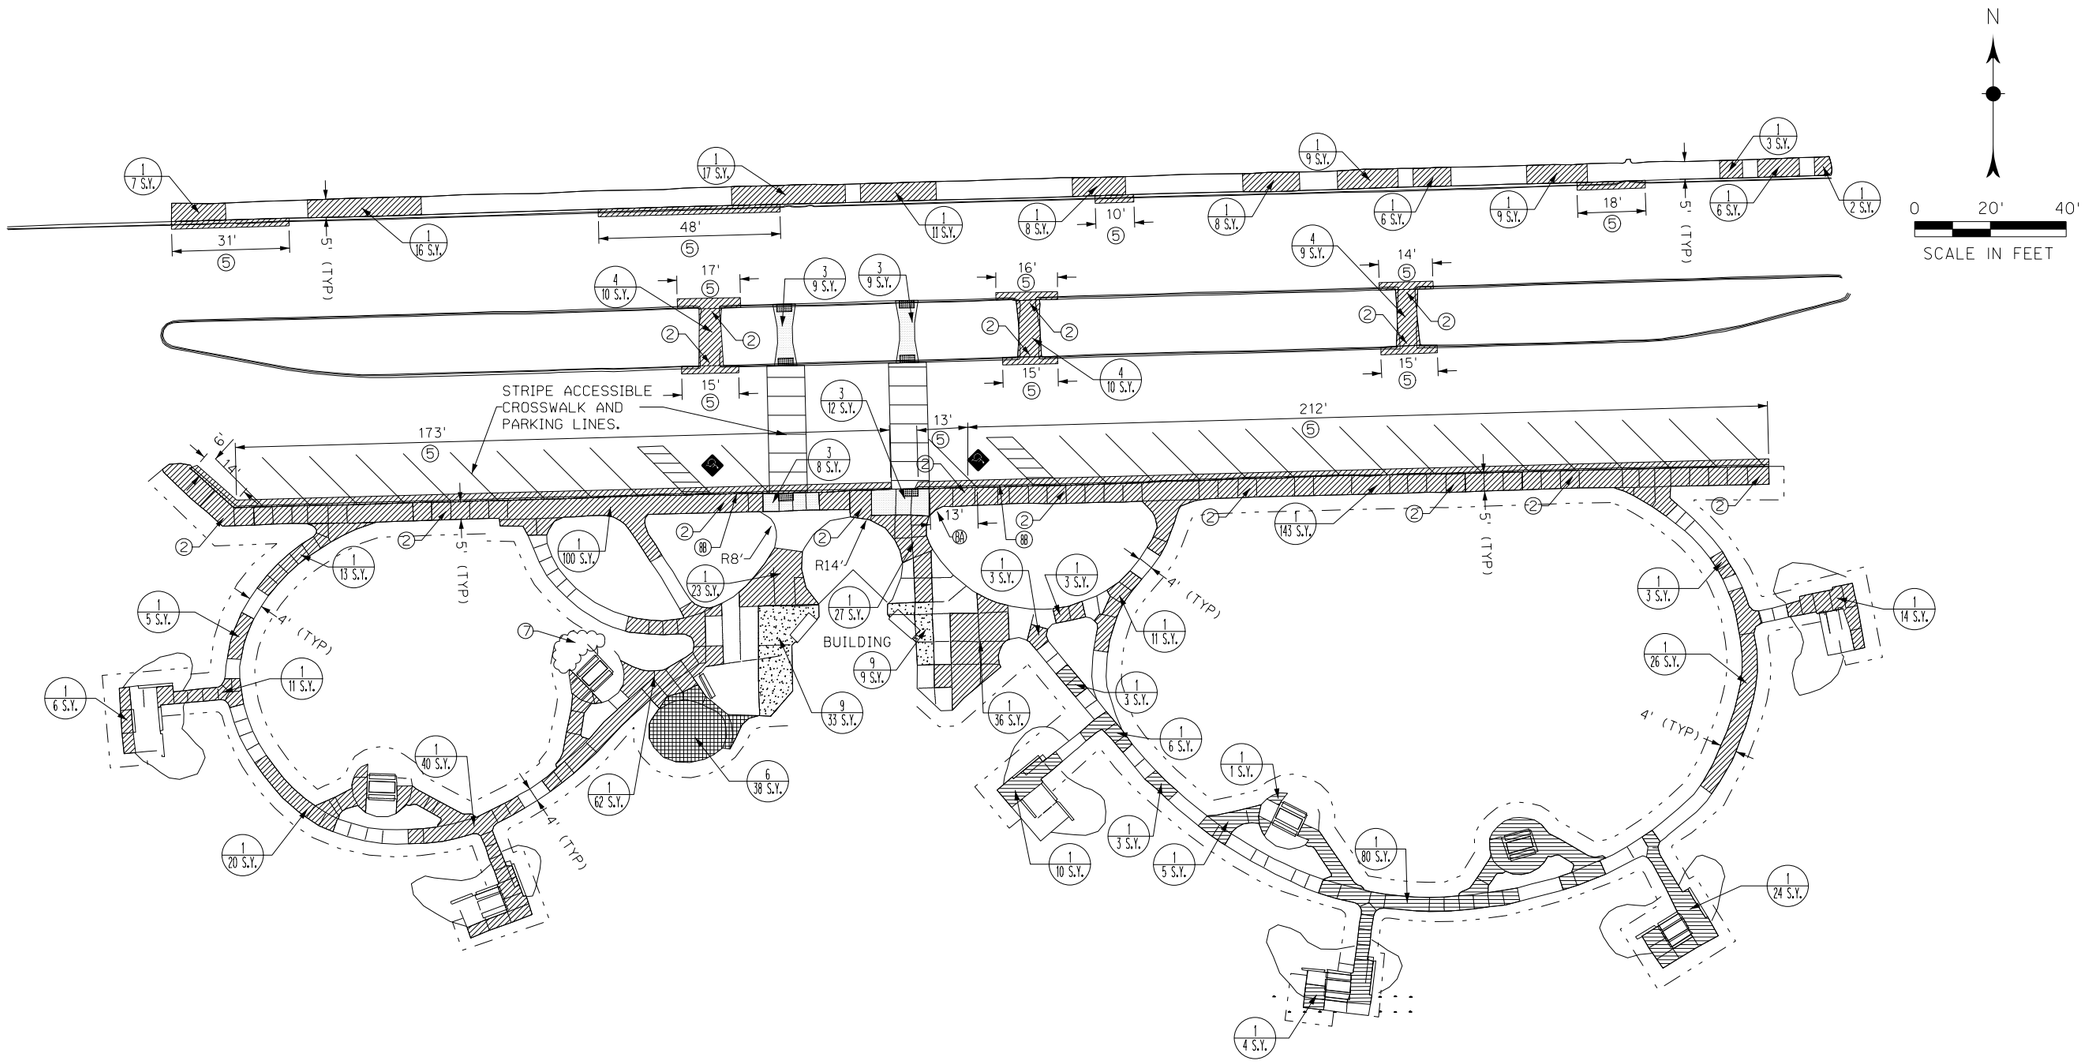

LEGEND:

- SIDEWALK/CURB AND GUTTER REMOVAL
- RECREATIONAL USE AREA REMOVAL
- CONSTRUCT ADA RAMP

* ALL SHOWN PAVEMENT MARKINGS ARE TO BE PAINTED.

* ALL PICNIC TABLES, BENCHES AND SHELTERS ARE TO REMAIN IN PLACE. REPLACE ONLY SIDEWALK AS INDICATED.

REFERENCED LAYOUT NOTES: ⓧ

1. REMOVE AND RECONSTRUCT 4" P.C.C. SIDEWALK.
2. MATCH PROPOSED SIDEWALK TO EXISTING CURB. SEE DETAIL 2 ON SHEET C2.1.
3. CONSTRUCT ADA CURB RAMP. SEE DETAIL 3 ON SHEET C2.1.
4. REMOVE EXISTING SIDEWALK.
5. REMOVE AND RECONSTRUCT CURB AND GUTTER. SEE DETAIL 1&2 ON SHEET C2.1.
6. REMOVE RECREATIONAL USE AREA.
7. TRIM SHRUBBERY.
8A. REMOVE ACCESSIBLE PARKING SIGN.
8B. NEW LOCATION FOR ACCESSIBLE PARKING SIGN. SEE DETAIL 1 ON SHEET C2.3.
9. REMOVE AND RECONSTRUCT 4" P.C.C. SLAB WITH W.W.M. ADJACENT TO BUILDING.

PROFESSIONAL CIVIL ENGINEER
BRIAN T. HIGGINBOTHAM
E-14326
STATE OF NEBRASKA

hgm ASSOCIATES INC.
ENGINEERING ARCHITECTURE SURVEYING
council bluffs omaha

this drawing is being made available by hgm associates inc. for use on this project in accordance with the associates inc. agreement for professional services. hgm associates inc. assumes no liability for any use of this drawing or any part thereof for any purpose other than the terms of the above agreement.

KMS drawn
KMS designed
BTH approved
SEPT. 2014 date
revision date

project
NDOR ADA UPGRADES
SEGMENT ONE - AFE W-002
VARIOUS SITES

client
NEBRASKA DEPARTMENT OF ROADS

sheet
46701 - YORK EB RA
CIVIL SITE PLAN

project no.
180014
ADDENDUM 1
sheet
C1.1
46701

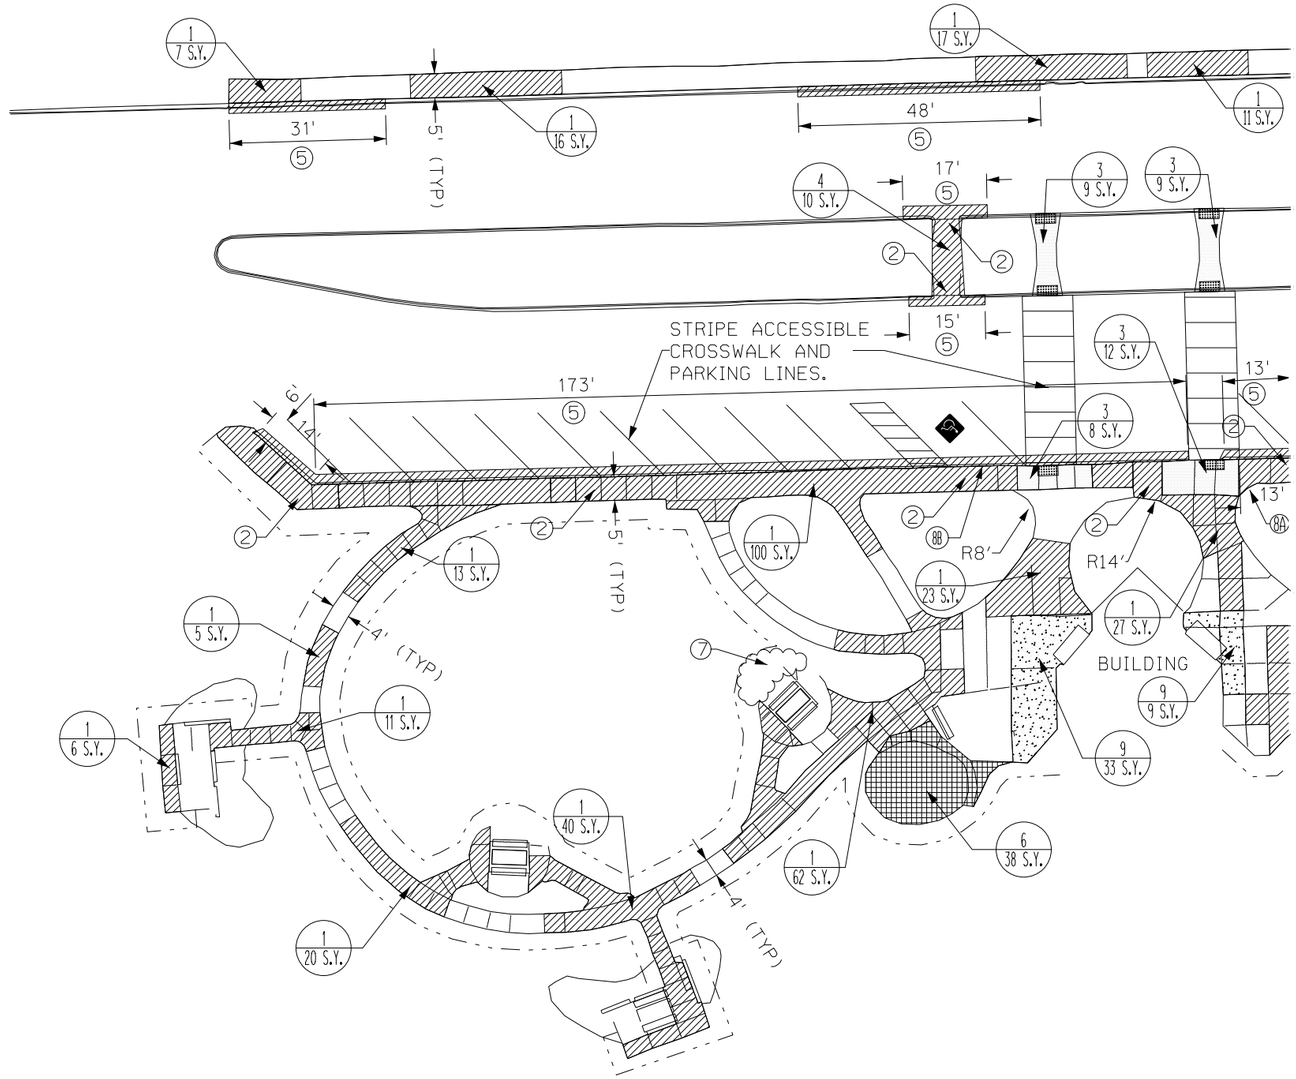

* ALL SHOWN PAVEMENT MARKINGS ARE TO BE PAINTED.

* ALL PICNIC TABLES, BENCHES AND SHELTERS ARE TO REMAIN IN PLACE. REPLACE ONLY SIDEWALK AS INDICATED.

REFERENCED LAYOUT NOTES: ⓧ

1. REMOVE AND RECONSTRUCT 4" P.C.C. SIDEWALK.
2. MATCH PROPOSED SIDEWALK TO EXISTING CURB. SEE DETAIL 2 ON SHEET C2.1.
3. CONSTRUCT ADA CURB RAMP. SEE DETAIL 3 ON SHEET C2.1.
4. REMOVE EXISTING SIDEWALK.
5. REMOVE AND RECONSTRUCT CURB AND GUTTER. SEE DETAIL 1&2 ON SHEET C2.1.
6. REMOVE RECREATIONAL USE AREA.
7. TRIM SHRUBBERY.

8A. REMOVE ACCESSIBLE PARKING SIGN.

8B. NEW LOCATION FOR ACCESSIBLE PARKING SIGN. SEE DETAIL 1 ON SHEET C2.3.

9. REMOVE AND RECONSTRUCT 4" P.C.C. SLAB WITH W.W.M. ADJACENT TO BUILDING.

LEGEND:

- SIDEWALK/CURB AND GUTTER REMOVAL
- RECREATIONAL USE AREA REMOVAL
- CONSTRUCT ADA RAMP

N

0 15 30

SCALE IN FEET

PROFESSIONAL CIVIL ENGINEER
BRIAN T. HIGGINBOTHAM
E-18329
STATE OF NEBRASKA

hgm ASSOCIATES INC.
ENGINEERING ARCHITECTURE SURVEYING
council bluffs omaha

this drawing is being made available by hgm associates inc. for use on this project in accordance with hgm associates inc. agreement for professional services. hgm associates inc. assumes no liability for any use of this drawing or any part thereof which is not in accordance with the terms of the above agreement.

KMS drawn
KMS designed
BTH approved
SEPT. 2014 date
revision date

project
NDOR ADA UPGRADES
SEGMENT ONE - AFE W-002
VARIOUS SITES

client
NEBRASKA DEPARTMENT OF ROADS

sheet
46701 - YORK EB RA
CIVIL SITE PLAN

project no.
180014
ADDENDUM 1
sheet
C1.2
46701

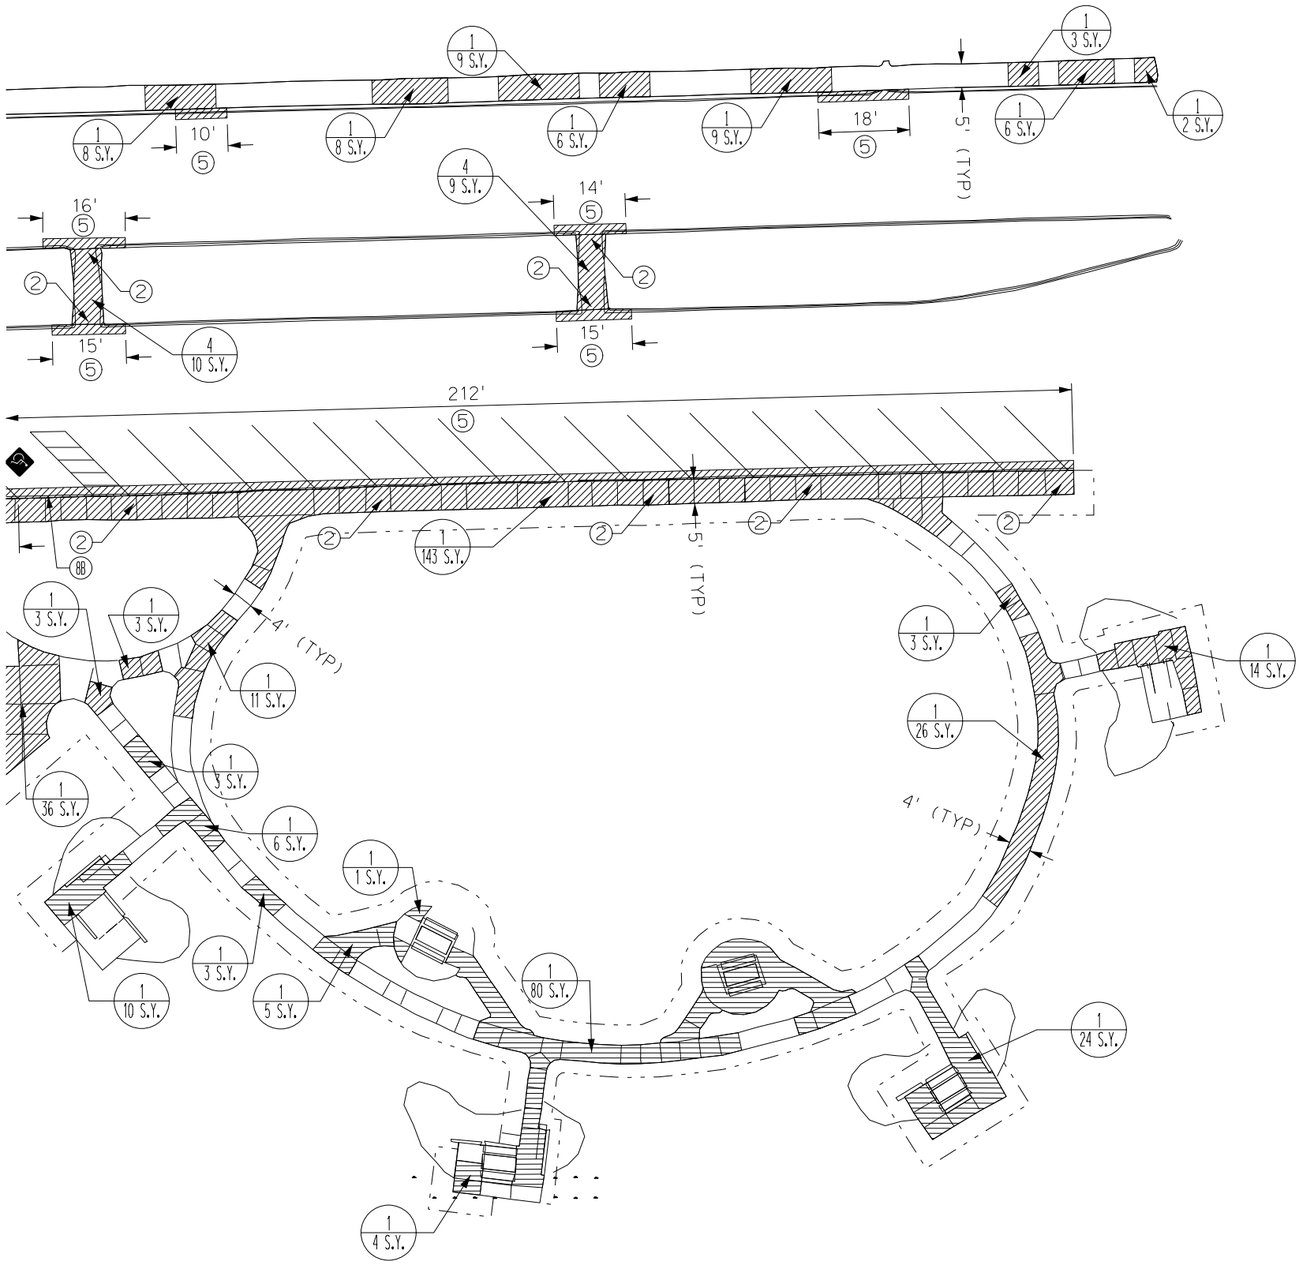

* ALL PAVEMENT MARKINGS ARE TO BE REPAINTED.

* ALL PICNIC TABLES, BENCHES AND SHELTERS ARE TO REMAIN IN PLACE. REPLACE ONLY SIDEWALK AS INDICATED.

REFERENCED LAYOUT NOTES: ⊗

1. REMOVE AND RECONSTRUCT 4" P.C.C. SIDEWALK.
2. MATCH PROPOSED SIDEWALK TO EXISTING CURB. SEE DETAIL 2 ON SHEET C2.1.
3. CONSTRUCT ADA CURB RAMP. SEE DETAIL 3 ON SHEET C2.1.
4. REMOVE EXISTING SIDEWALK.
5. REMOVE AND RECONSTRUCT CURB AND GUTTER. SEE DETAIL 1&2 ON SHEET C2.1.
6. REMOVE RECREATIONAL USE AREA.
7. TRIM SHRUBBERY.

8A. REMOVE ACCESSIBLE PARKING SIGN.

8B. NEW LOCATION FOR ACCESSIBLE PARKING SIGN. SEE DETAIL 1 ON SHEET C2.3.

9. REMOVE AND RECONSTRUCT 4" P.C.C. SLAB WITH W.W.M. ADJACENT TO BUILDING.

LEGEND:

- SIDEWALK/CURB AND GUTTER REMOVAL
- RECREATIONAL USE AREA REMOVAL
- CONSTRUCT ADA RAMP

N

0 15 30

SCALE IN FEET

PROFESSIONAL CIVIL ENGINEER
BRIAN T. HIGGINBOTHAM
E-14326
STATE OF NEBRASKA

hgm ASSOCIATES INC.
ENGINEERING ARCHITECTURE SURVEYING
council bluffs omaha

this drawing is being made available by hgm associates inc. for use on this project in accordance with hgm associates inc. agreement for professional services. hgm associates inc. assumes no liability for any use of this drawing or any part thereof for any purpose not within the terms of the above agreement.

KMS	KMS	BTH	SEPT. 2014
drawn	designed	approved	date

revision date

project: NDOR ADA UPGRADES
SEGMENT ONE - AFE W-002
VARIOUS SITES

client: NEBRASKA DEPARTMENT OF ROADS

sheet: 46701 - YORK EB RA
CIVIL SITE PLAN

project no. 180014
ADDENDUM 1
sheet C1.3
46701