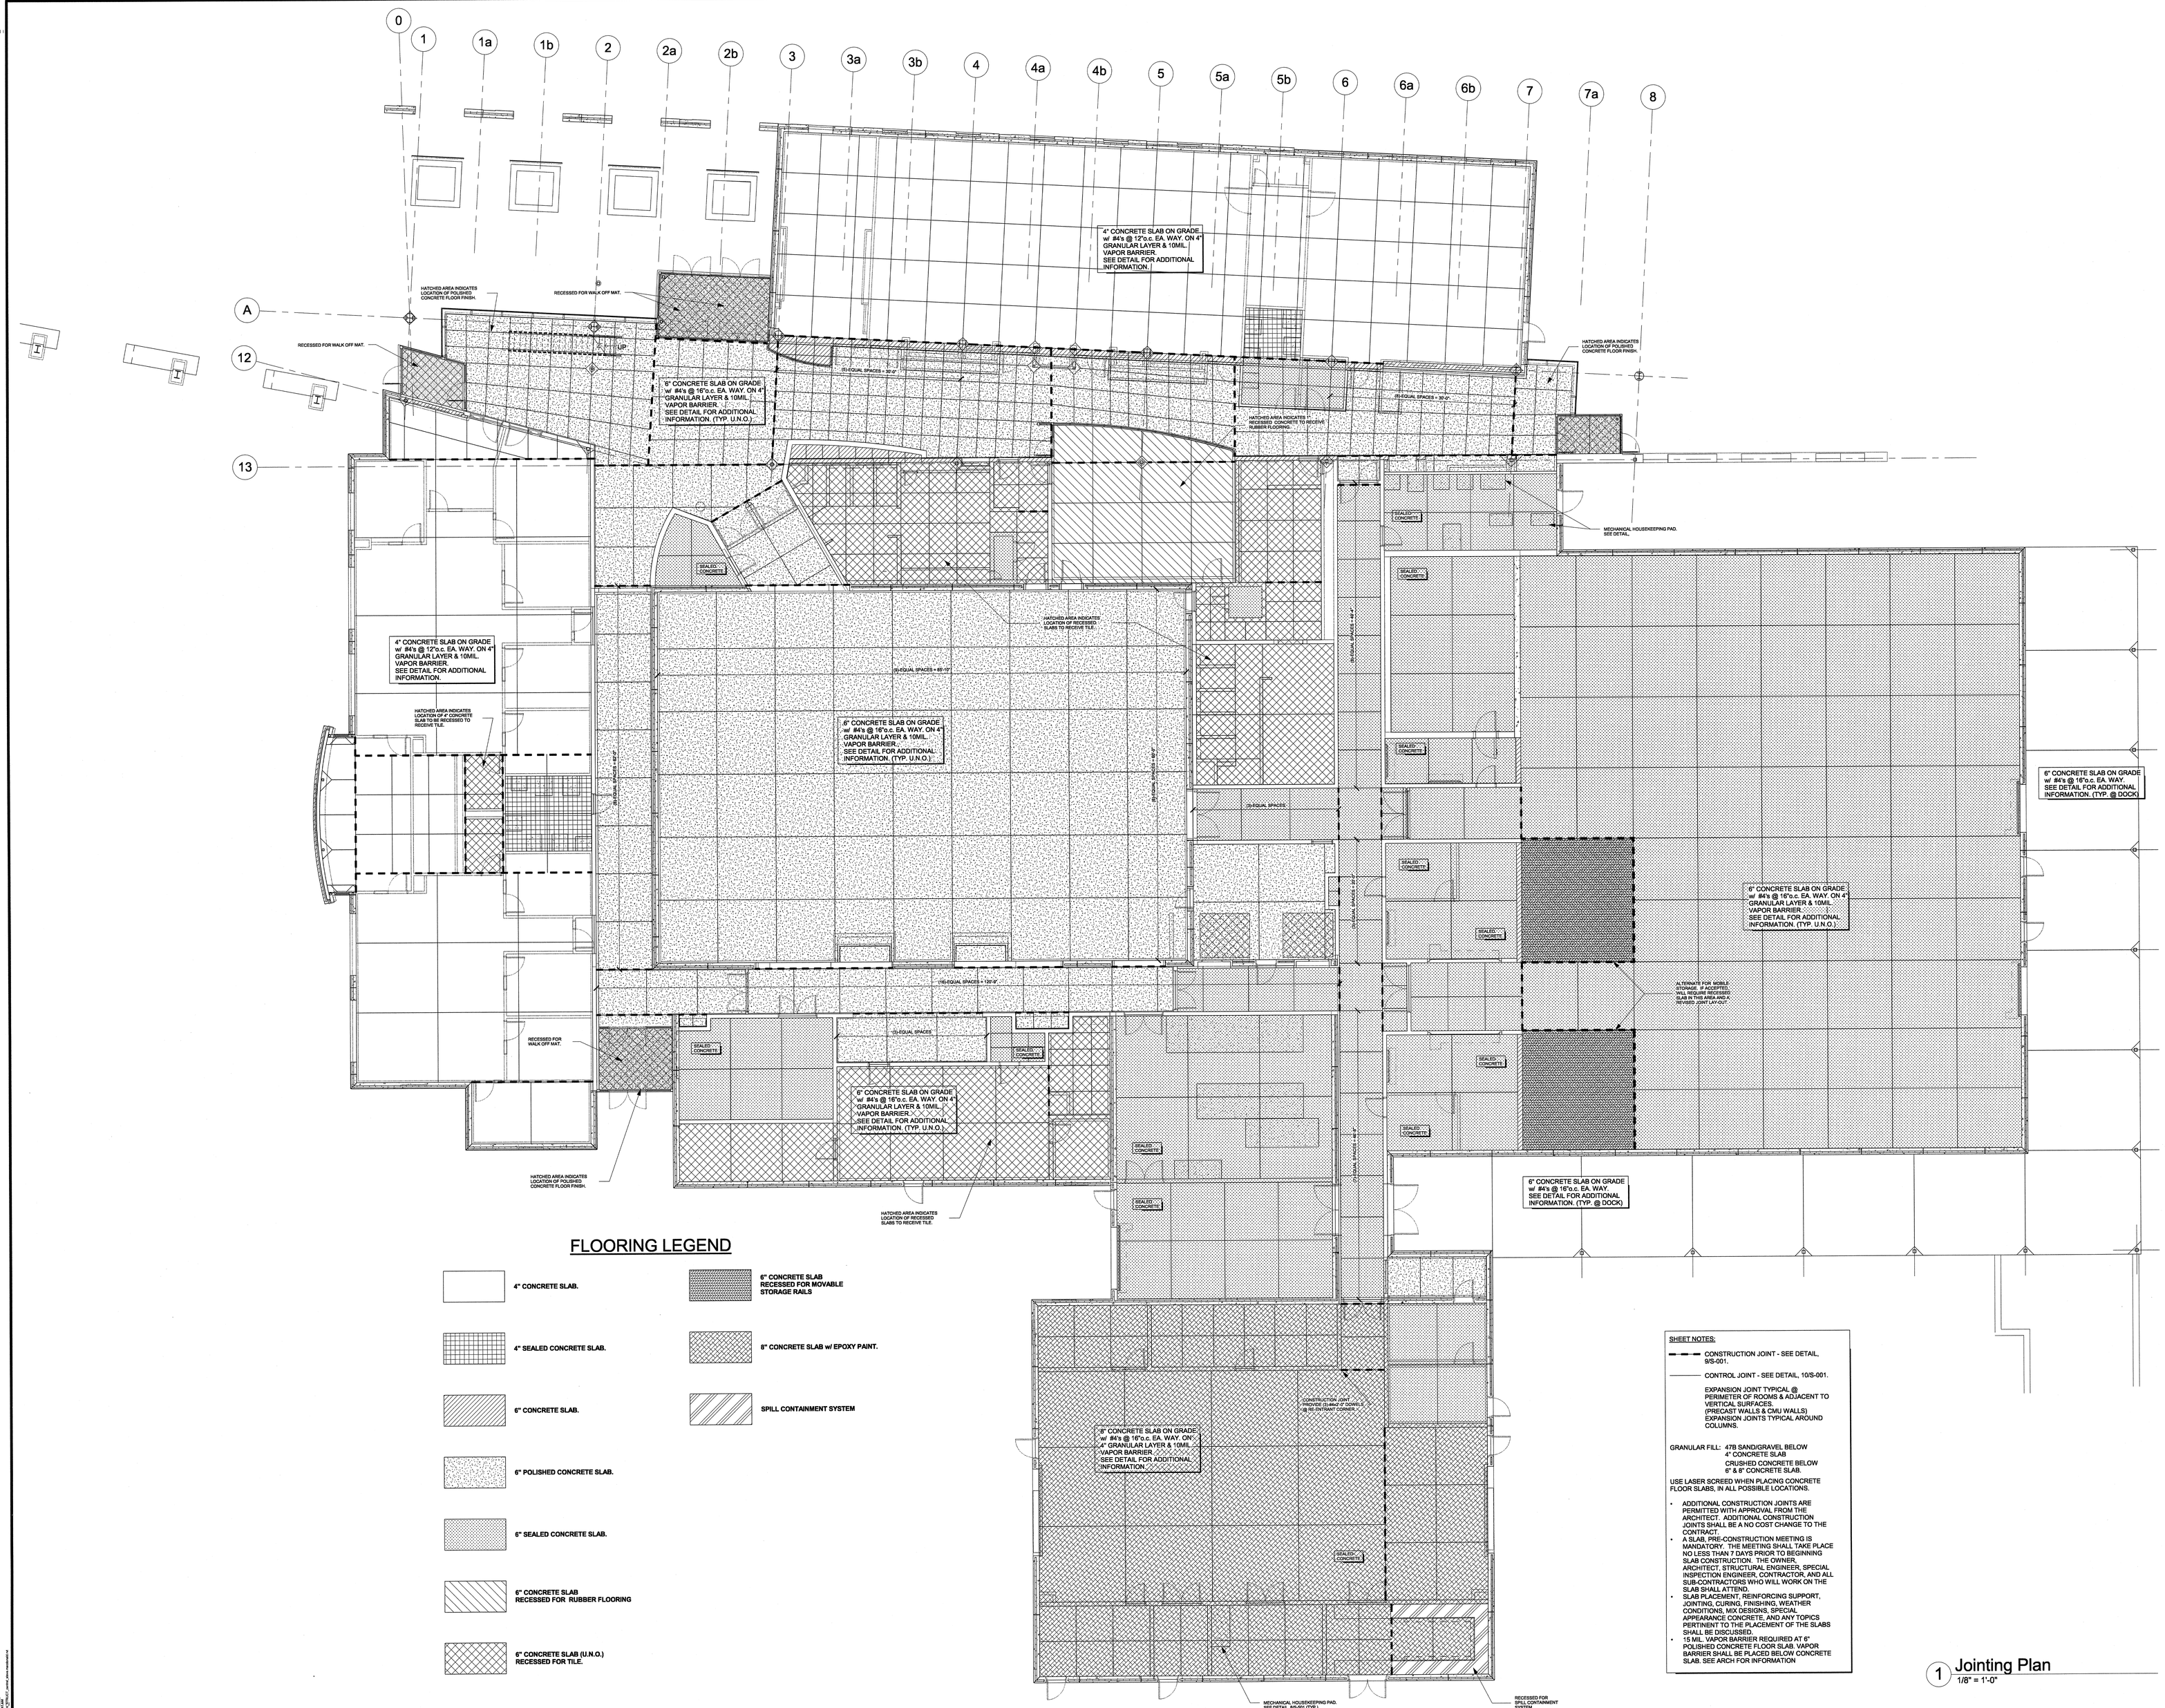

FLOORING LEGEND

- 4" CONCRETE SLAB.
- 4" SEALED CONCRETE SLAB.
- 6" CONCRETE SLAB.
- 6" POLISHED CONCRETE SLAB.
- 6" SEALED CONCRETE SLAB.
- 6" CONCRETE SLAB RECESSED FOR RUBBER FLOORING
- 6" CONCRETE SLAB (U.N.O.) RECESSED FOR TILE.
- 6" CONCRETE SLAB RECESSED FOR MOVABLE STORAGE RAILS
- 8" CONCRETE SLAB w/ EPOXY PAINT.
- SPILL CONTAINMENT SYSTEM

SHEET NOTES:

- — — — CONSTRUCTION JOINT - SEE DETAIL, 9/S-001.
- ——— CONTROL JOINT - SEE DETAIL, 10/S-001.

EXPANSION JOINT TYPICAL @ PERIMETER OF ROOMS & ADJACENT TO VERTICAL SURFACES. (PRECAST WALLS & CMU WALLS) EXPANSION JOINTS TYPICAL AROUND COLUMNS.

GRANULAR FILL: 4"/8 SAND/GRAVEL BELOW 4" CONCRETE SLAB
CRUSHED CONCRETE BELOW 6" & 8" CONCRETE SLAB.

USE LASER SCREED WHEN PLACING CONCRETE FLOOR SLABS, IN ALL POSSIBLE LOCATIONS.

- ADDITIONAL CONSTRUCTION JOINTS ARE PERMITTED WITH APPROVAL FROM THE ARCHITECT. ADDITIONAL CONSTRUCTION JOINTS SHALL BE A NO COST CHANGE TO THE CONTRACT.
- A SLAB, PRE-CONSTRUCTION MEETING IS MANDATORY. THE MEETING SHALL TAKE PLACE NO LESS THAN 7 DAYS PRIOR TO BEGINNING SLAB CONSTRUCTION. THE OWNER, ARCHITECT, STRUCTURAL ENGINEER, SPECIAL INSPECTION ENGINEER, CONTRACTOR, AND ALL SUB-CONTRACTORS WHO WILL WORK ON THE SLAB SHALL ATTEND.
- SLAB PLACEMENT, REINFORCING SUPPORT, JOINTING, CURING, FINISHING, WEATHER CONDITIONS, MIX DESIGNS, SPECIAL APPEARANCE CONCRETE, AND ANY TOPICS PERTINENT TO THE PLACEMENT OF THE SLABS SHALL BE DISCUSSED.
- 15 MIL. VAPOR BARRIER REQUIRED AT 6" POLISHED CONCRETE FLOOR SLAB. VAPOR BARRIER SHALL BE PLACED BELOW CONCRETE SLAB. SEE ARCH FOR INFORMATION

1 Jointing Plan
1/8" = 1'-0"

LINCOLN
211 North 14th Street
Lincoln NE 68508
Phone: 402-476-9700
Fax: 402-476-9722

OMAHA
4245 South 144nd Street
Omaha NE 68137
Phone: 402-341-6000
Fax: 402-341-6033

DAVIS DESIGN

PROFESSIONAL CIVIL ENGINEER
DARIN D. SPERLING
E-9584
STATE OF NEBRASKA

CLIENT INFORMATION
Nebraska National Guard

PROJECT INFORMATION
Titan Readiness Center

Mead Training Site
County Road J and 8th St.
Mead, Nebraska

JOB #	10-0115
ISSUE DATE	09 FEB 2012

Revisions

ID	Date	Description

Checked by	Checker
Drawn by	Author

Davis Design: All Rights Reserved

SHEET TITLE
Jointing Plan

SHEET NUMBER
S-102

AUTHORIZED FOR CONSTRUCTION
09 FEB 2012